PLAN OF
LOTS 1 to 41
LAC LA BICHE SETTLEMENT

In township 67, range 14, townships 67 and 68, range 15
and township 68, range 16, west of Fourth Meridian.

PROVINCE OF ALBERTA

Scale: 30 chains to an inch.

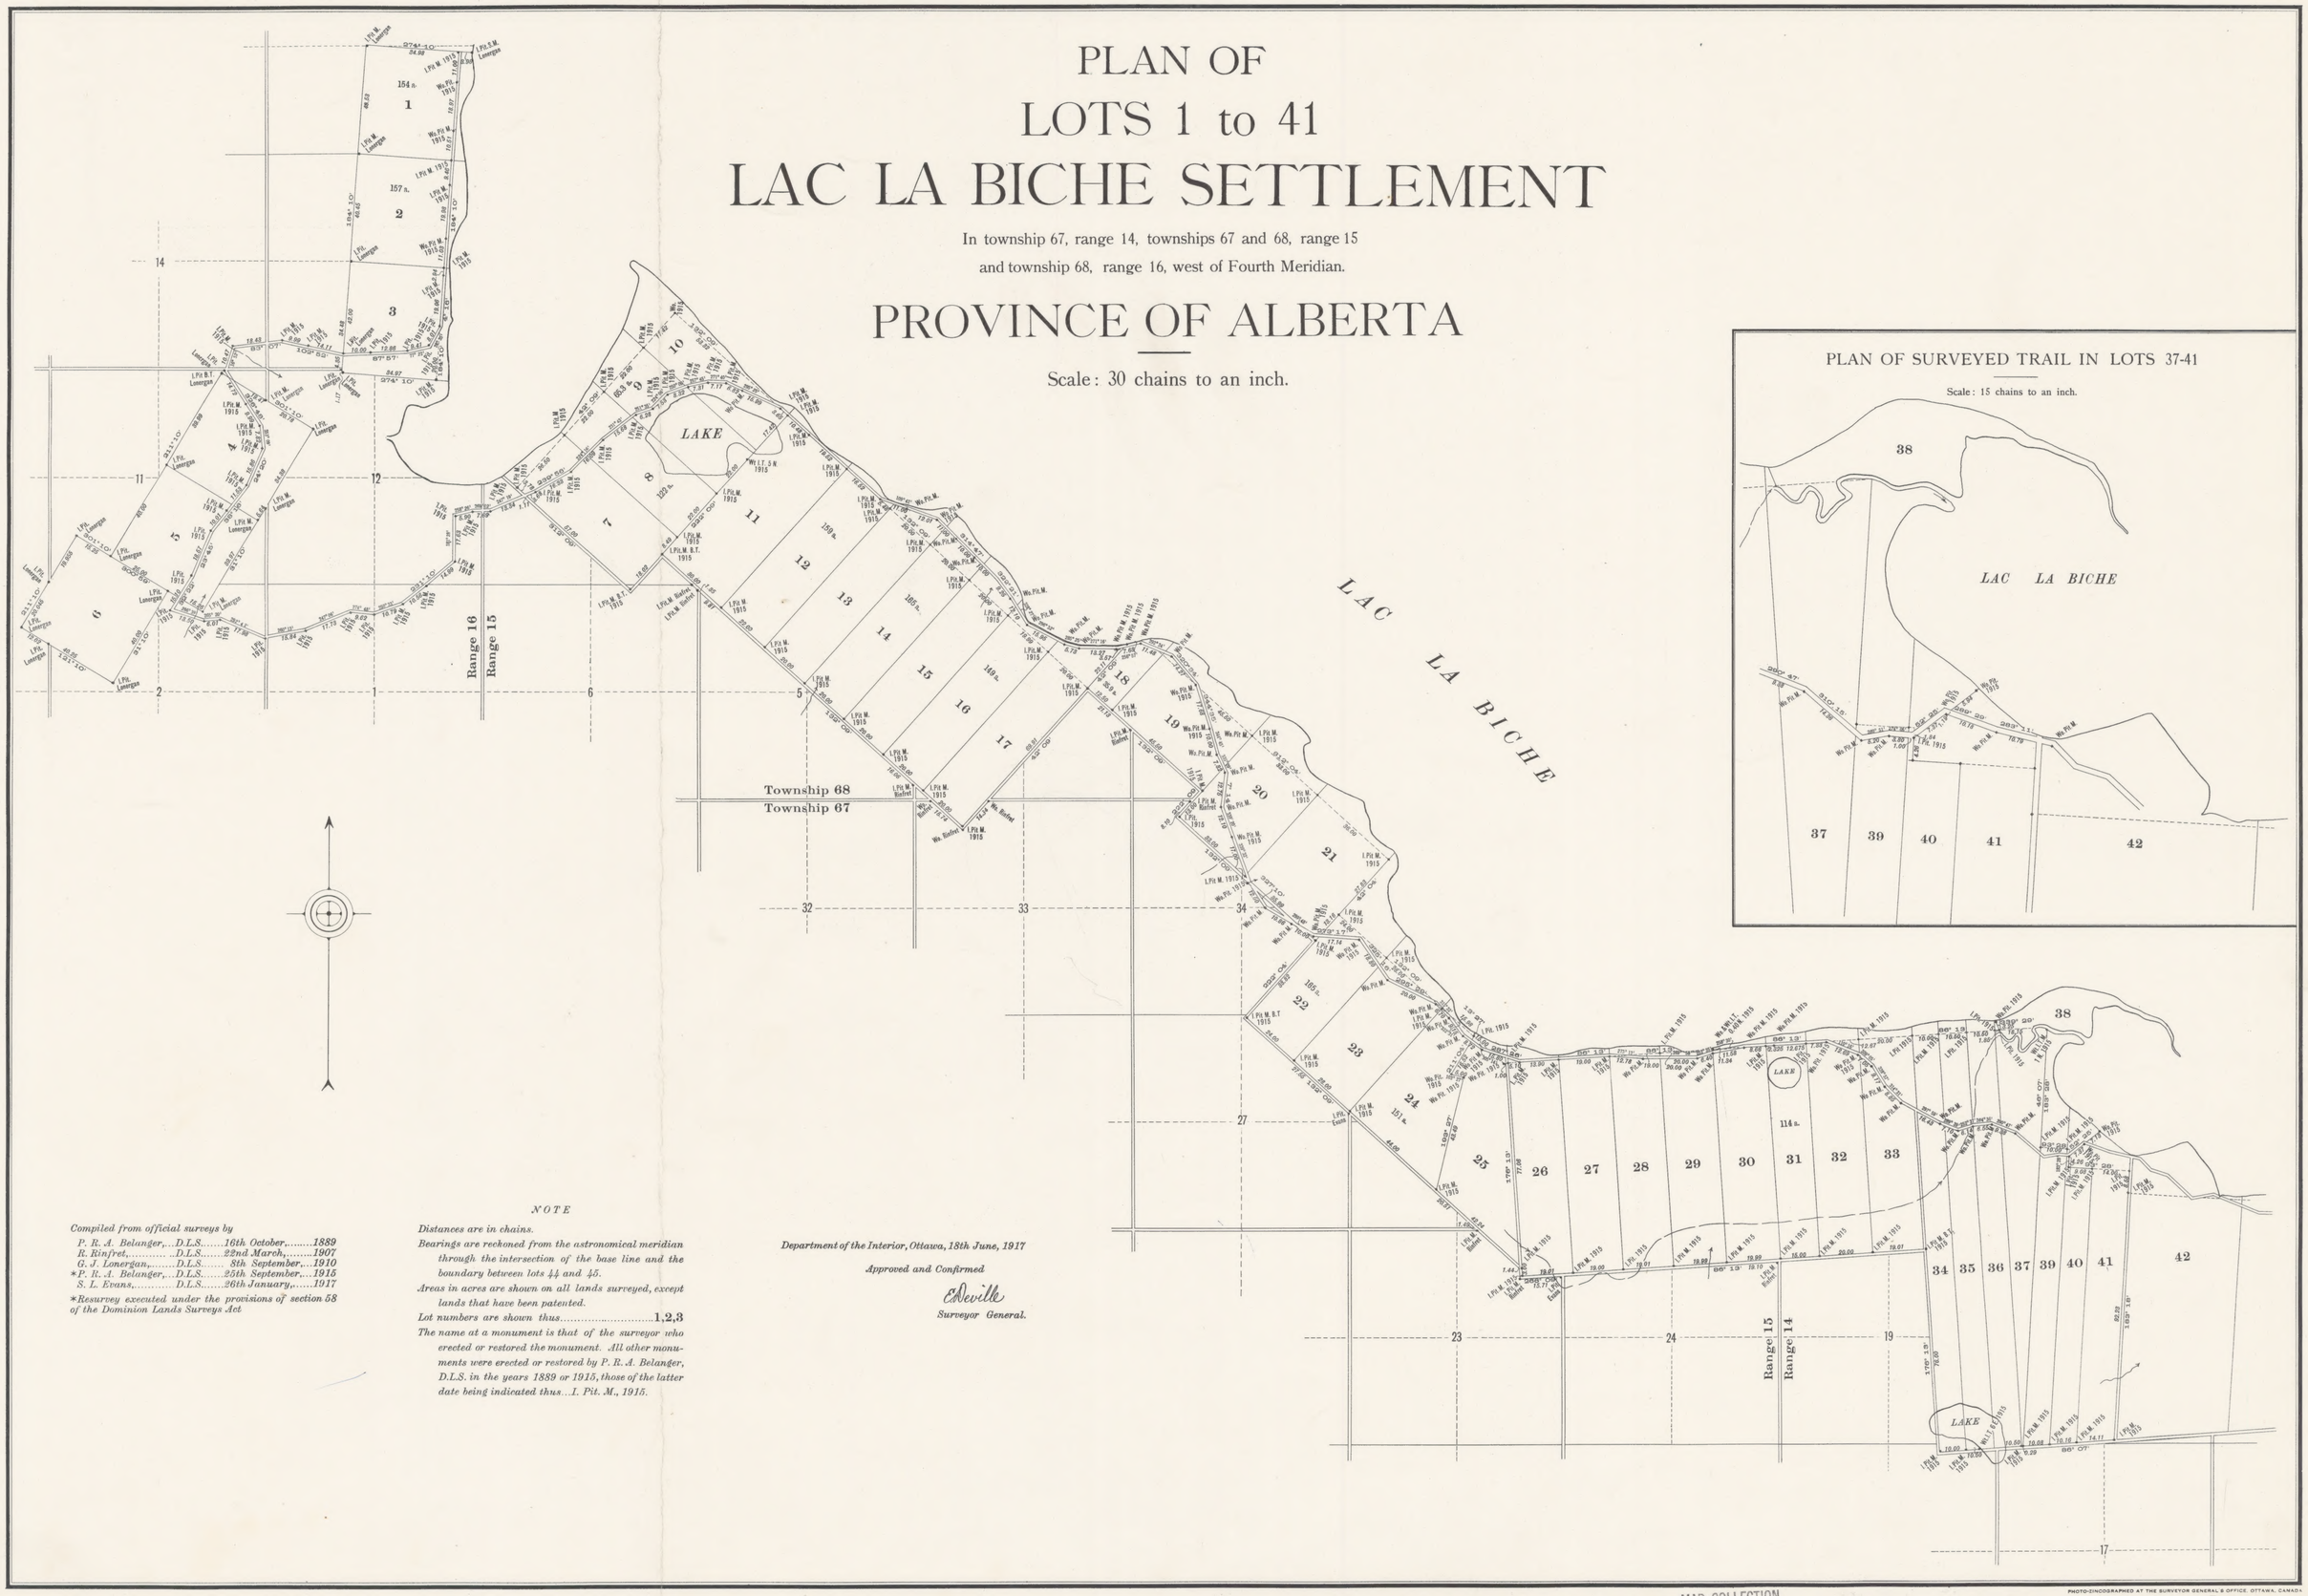

Compiled from official surveys by

P. R. A. Belanger,...D.L.S.....16th October,.....1889
R. Rinfret,.....D.L.S.....22nd March,.....1907
G. J. Lonergan,.....D.L.S..... 8th September,...1910
**P. R. A. Belanger,...D.L.S.....25th September,...1915*
S. L. Evans,.....D.L.S.....26th January,.....1917

**Resurvey executed under the provisions of section 58 of the Dominion Lands Surveys Act*

NOTE

Distances are in chains.

Bearings are reckoned from the astronomical meridian through the intersection of the base line and the boundary between lots 44 and 45.

Areas in acres are shown on all lands surveyed, except lands that have been patented.

Lot numbers are shown thus.....1,2,3

The name at a monument is that of the surveyor who erected or restored the monument. All other monuments were erected or restored by P. R. A. Belanger, D.L.S. in the years 1889 or 1915, those of the latter date being indicated thus...I. Pit. M., 1915.

Department of the Interior, Ottawa, 18th June, 1917

Approved and Confirmed

E. Deville

Surveyor General.

PHOTO-ZINCOGRAPHED AT THE SURVEYOR GENERAL'S OFFICE, OTTAWA, CANADA

MAP COLLECTION
UNIVERSITY OF ALBERTA
EDMONTON, ALBERTA
CANADA

alta – town plans
LAC LA BICHE (1917) [Arch.]
22